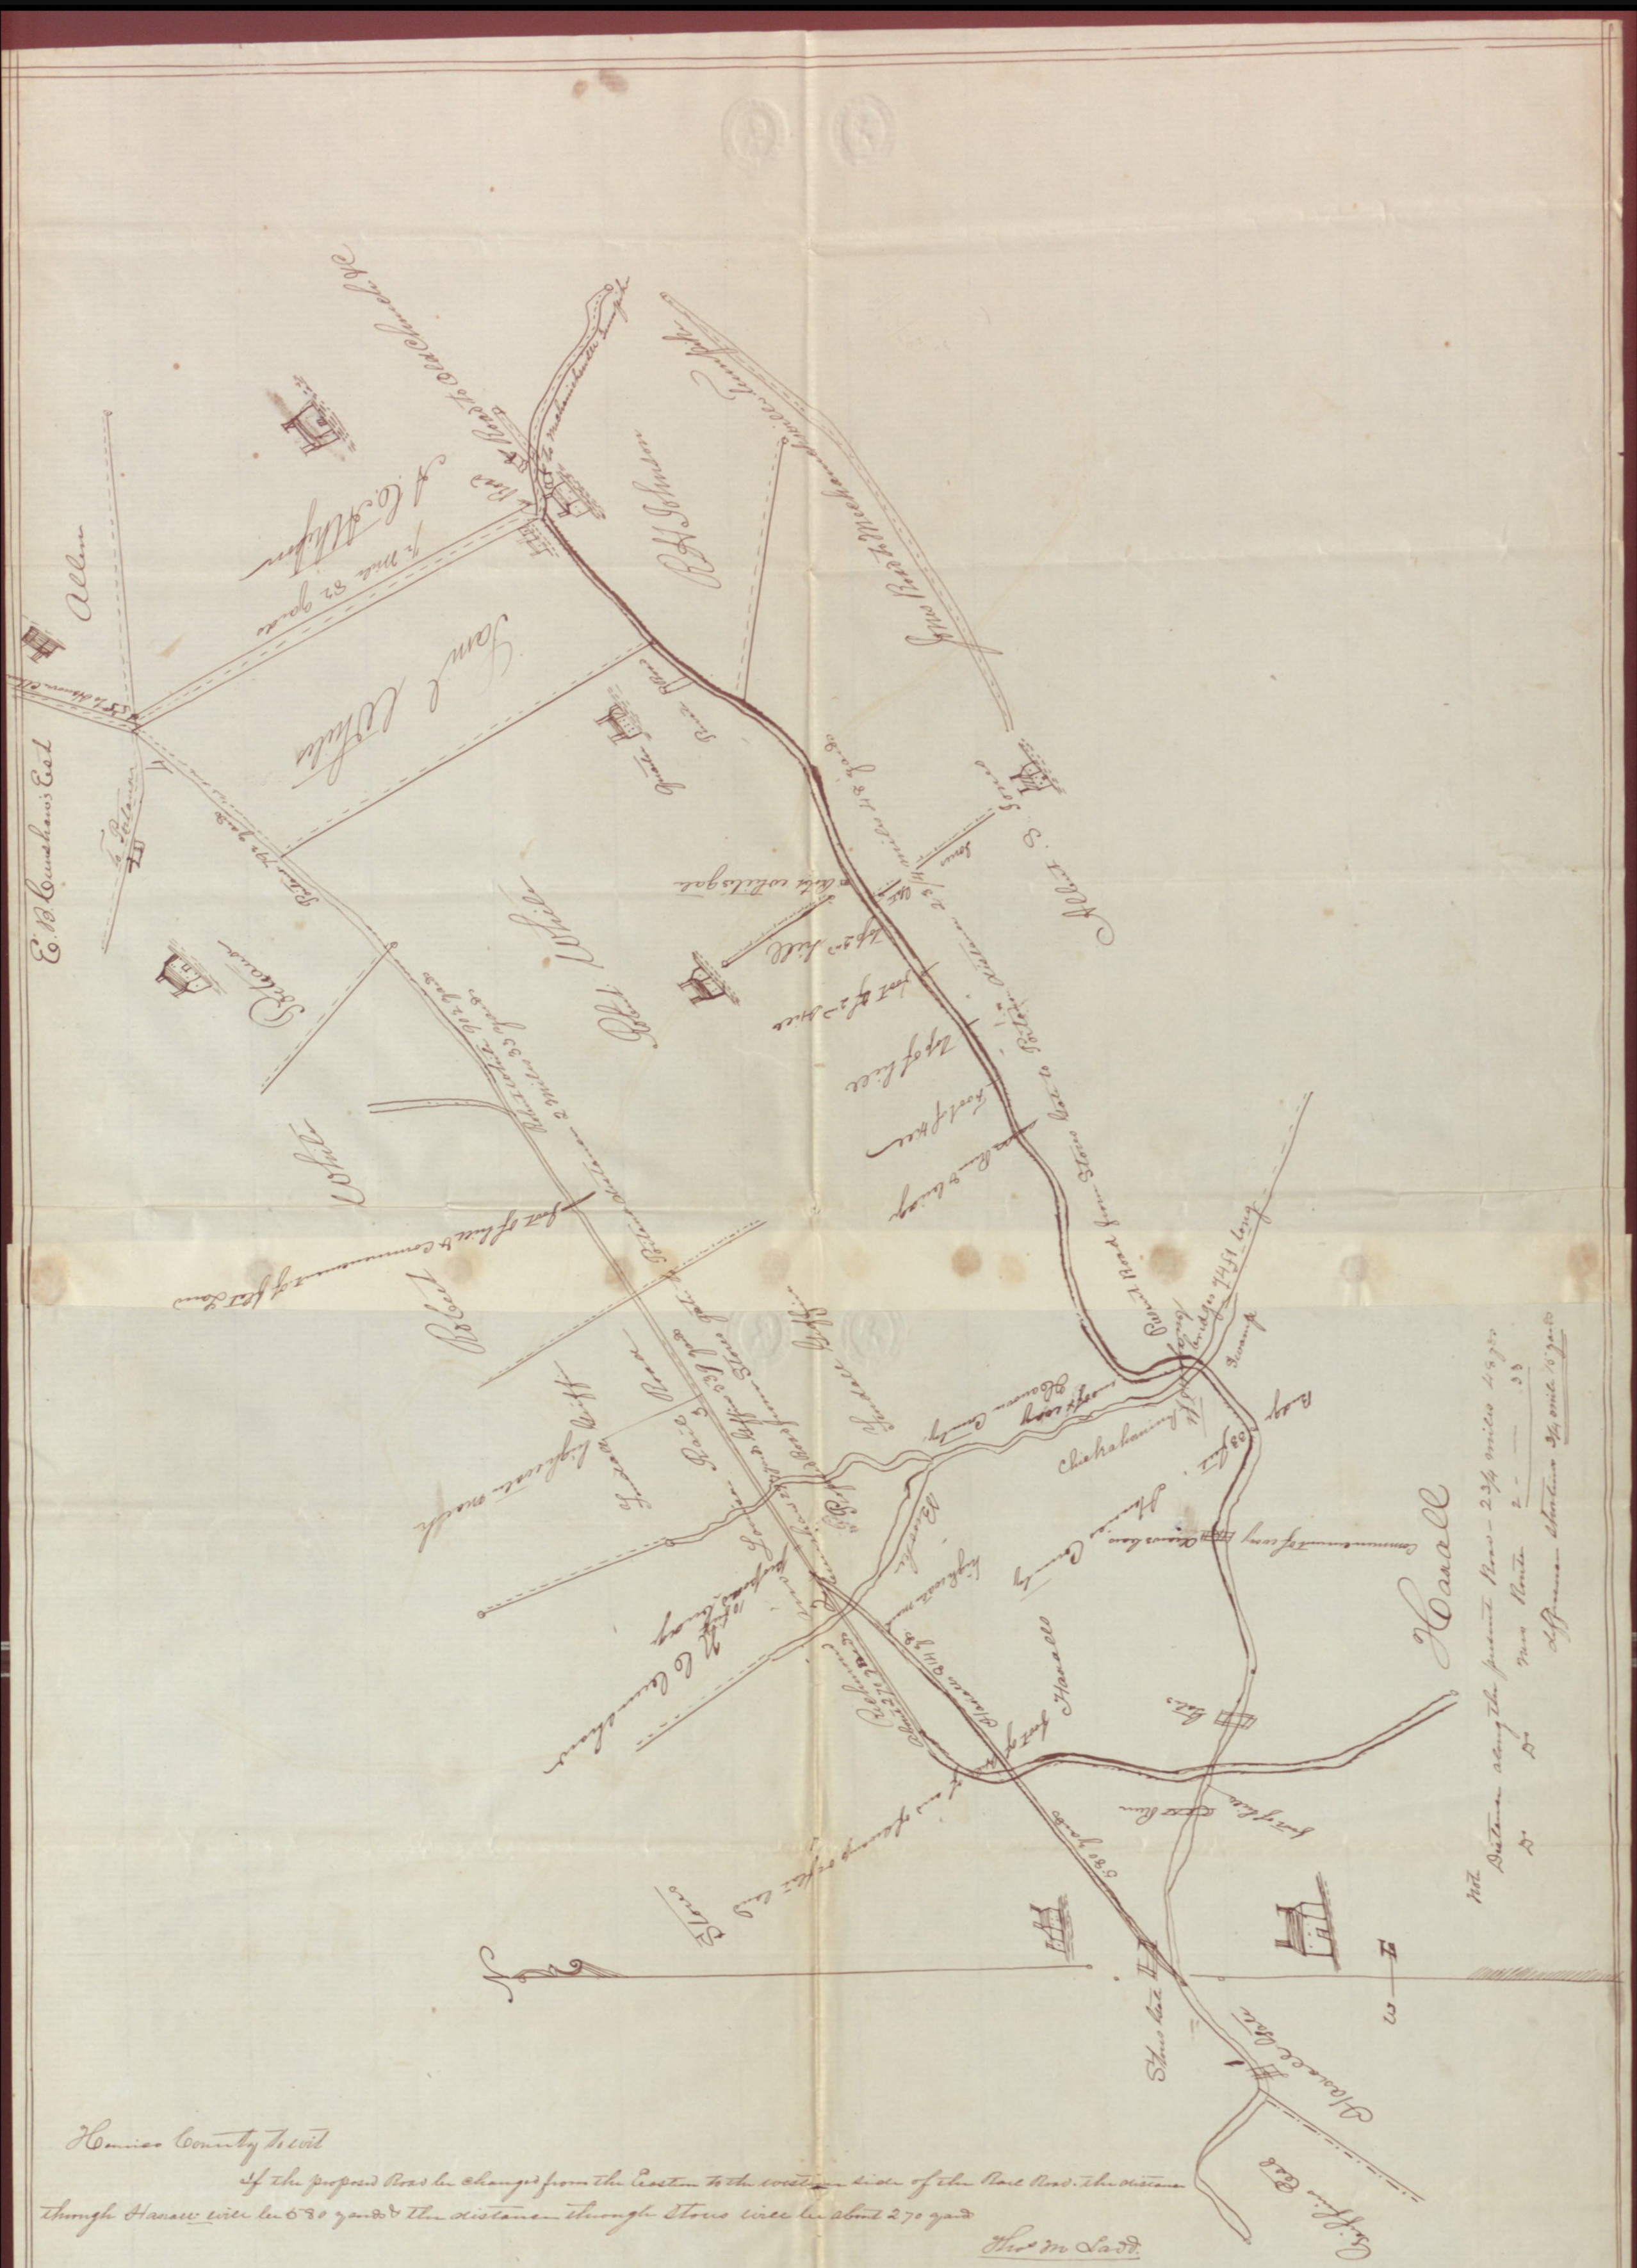

Hanover County To wit

If the proposed Road be changed from the Easton to the westerly side of the Rail Road. the distance through Hanover will be 680 yards & the distance through Stones Gate will be about 270 yards

Thos M Ladd.

Be above is a survey of the of the Meadow Bridge Road from Stones gate in the County of Henrico (Colored yellow) to its intersection with the boundary line of Portlands & Eliza L Crenshaws Land in the County of Hanover and also a representation of the proposed Route or Change from the same points (Coml. Green) Surveyed under a joint order of the County Court of Hanover & Henrico and by direction of Commissioners appointed by the same - Given under my hand this 16th day of August 1849

Thomas M Ladd S.H.C.

The above is a copy of the original filed in a suit of Abbott S Jones against Lucy H Ball &c pending in Hanover Circuit Court Test Wm O Winston